NOTES: (UNLESS OTHERWISE SPECIFIED)

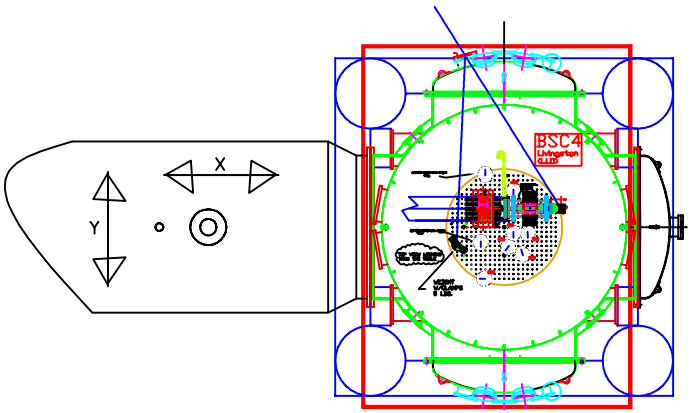

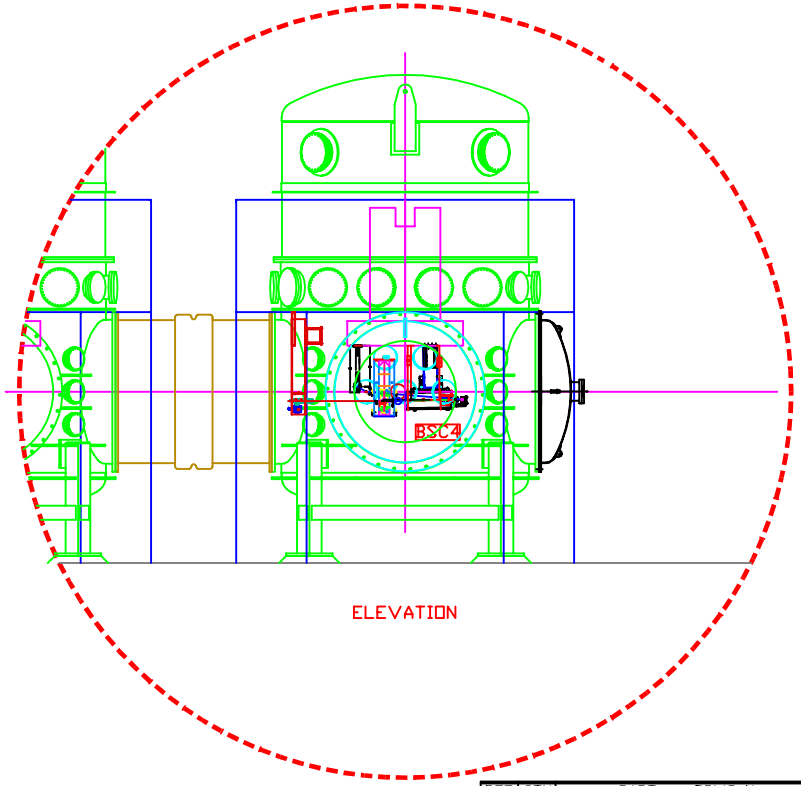

ELEVATION

LIVINGSTON
(LLO)

Layout
_2/10/2000

REF	QTY	PART or DRWG No.	DESCRIPTION	MATERIAL

PARTS and MATERIAL LIST

UNLESS OTHERWISE SPECIFIED
DIMENSIONS ARE IN INCHES

TOLERANCES:
FRACTIONAL ±1/16
ANGULAR ± .25°
~~MACHINED~~ ~~±.005~~
TWO PLACE DECIMAL ± .01

THREE PLACE DECIMAL ± .005
FINISHED SURFACE RMS 63
BREAK CORNERS ON .015 OUT: .015
REMOVE ALL BURRS

MATERIAL: HEAT TREAT: FINISH:

USED ON: XXX NEXT ASS'Y: XXX

REV	DESCRIPTION	DCN NUMBER		APPR'D	CHECK	DRWN	DATE
A	NEW -RELEASE					kerm	2-10-00
00	PRE-RELEASE	-	-	-	-	kerm	2-10-00

ISSUE DESCRIPTION

DWG. NO.	DESCRIPTION
REFERENCE DRAWINGS	

LIGO CALIFORNIA INSTITUTE OF TECHNOLOGY
MASSACHUSETTS INSTITUTE OF TECHNOLOGY

LLO
ETMX TELESCOPE
BSC4

CAD FILE D000056-A
SIZE E
DWG NO. D000056-A
SCALE NONE
SHEET 1 OF 1